


PLAN OF SHAFTSBURY SETTLEMENT PROVINCE OF ALBERTA

Surveyed by H.W. Selby D.L.S. 3rd May 1905

SCALE: 10 CHAINS TO AN INCH.

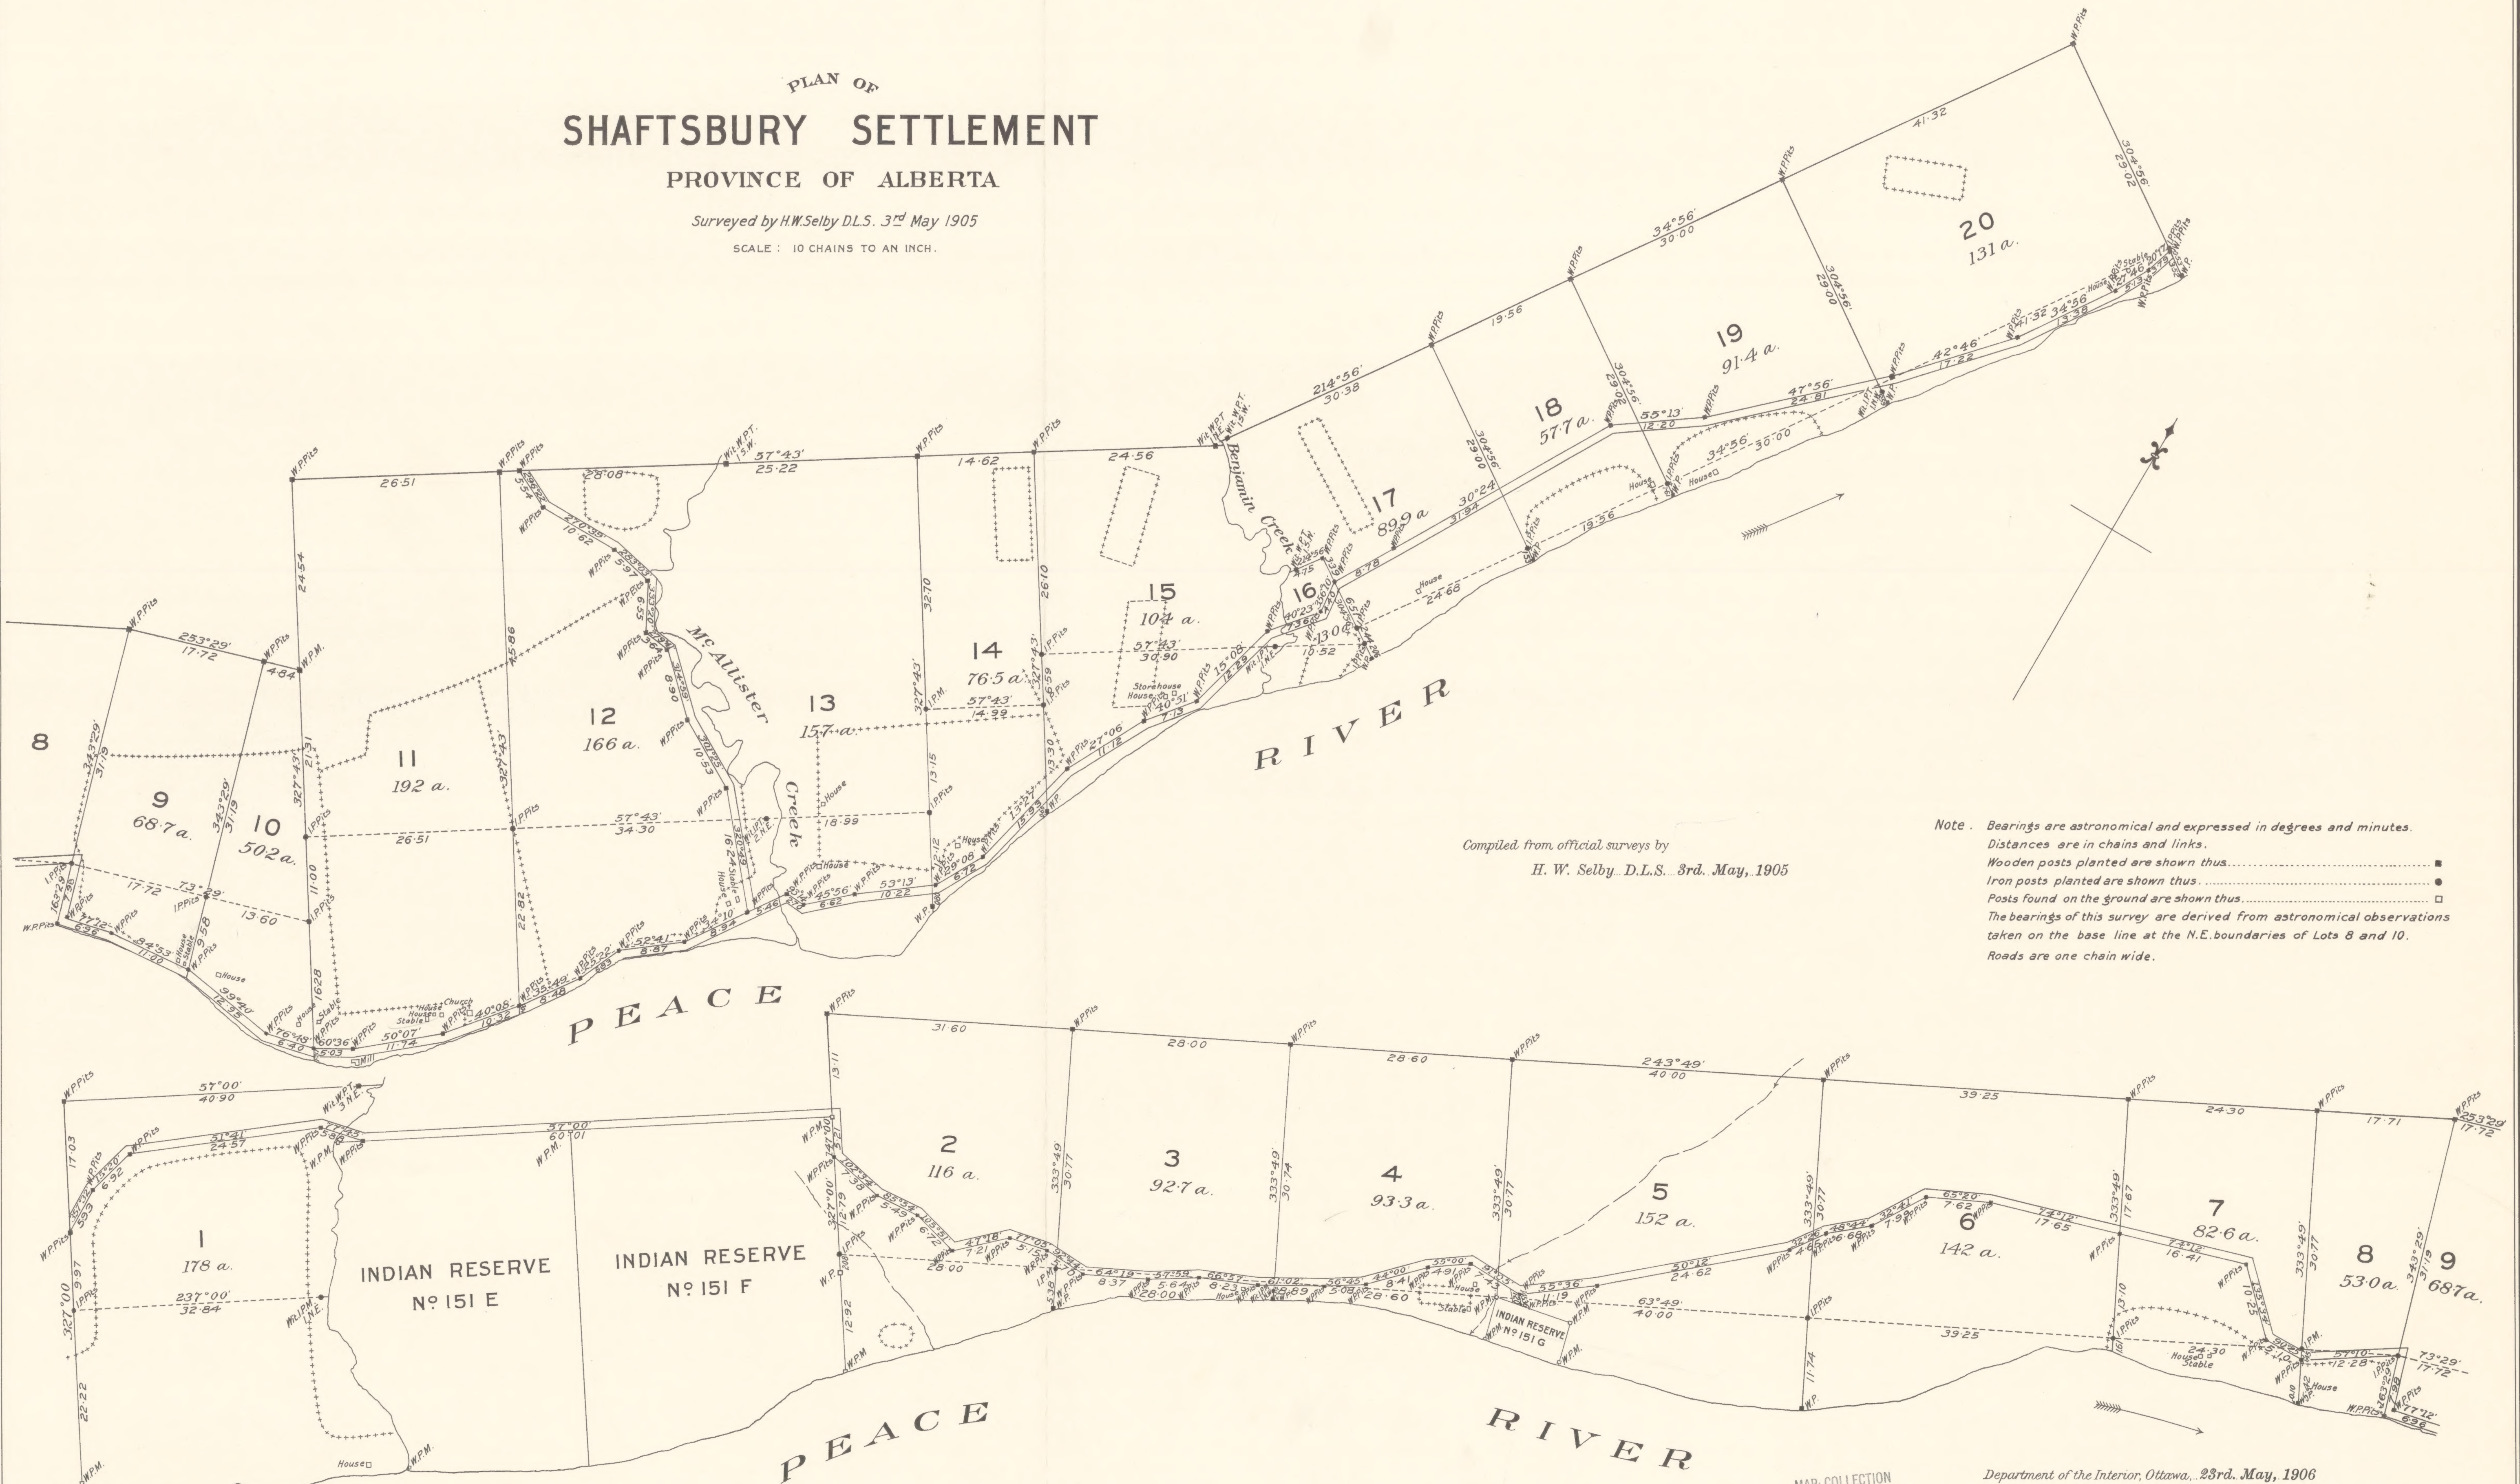

Compiled from official surveys by

H. W. Selby D.L.S. 3rd May, 1905

Note. Bearings are astronomical and expressed in degrees and minutes.
Distances are in chains and links.
Wooden posts planted are shown thus: ■
Iron posts planted are shown thus: □
Posts found on the ground are shown thus: ○
The bearings of this survey are derived from astronomical observations taken on the base line at the N.E. boundaries of Lots 8 and 10.
Roads are one chain wide.

MAP: COLLECTION
UNIVERSITY OF ALBERTA
EDMONTON, ALBERTA
CANADA

Department of the Interior, Ottawa, 23rd May, 1906

Approved and Confirmed.

Chewie
Surveyor General

Alta. - town plans

SHAFTSBURY SETTLEMENT (1906) 38